


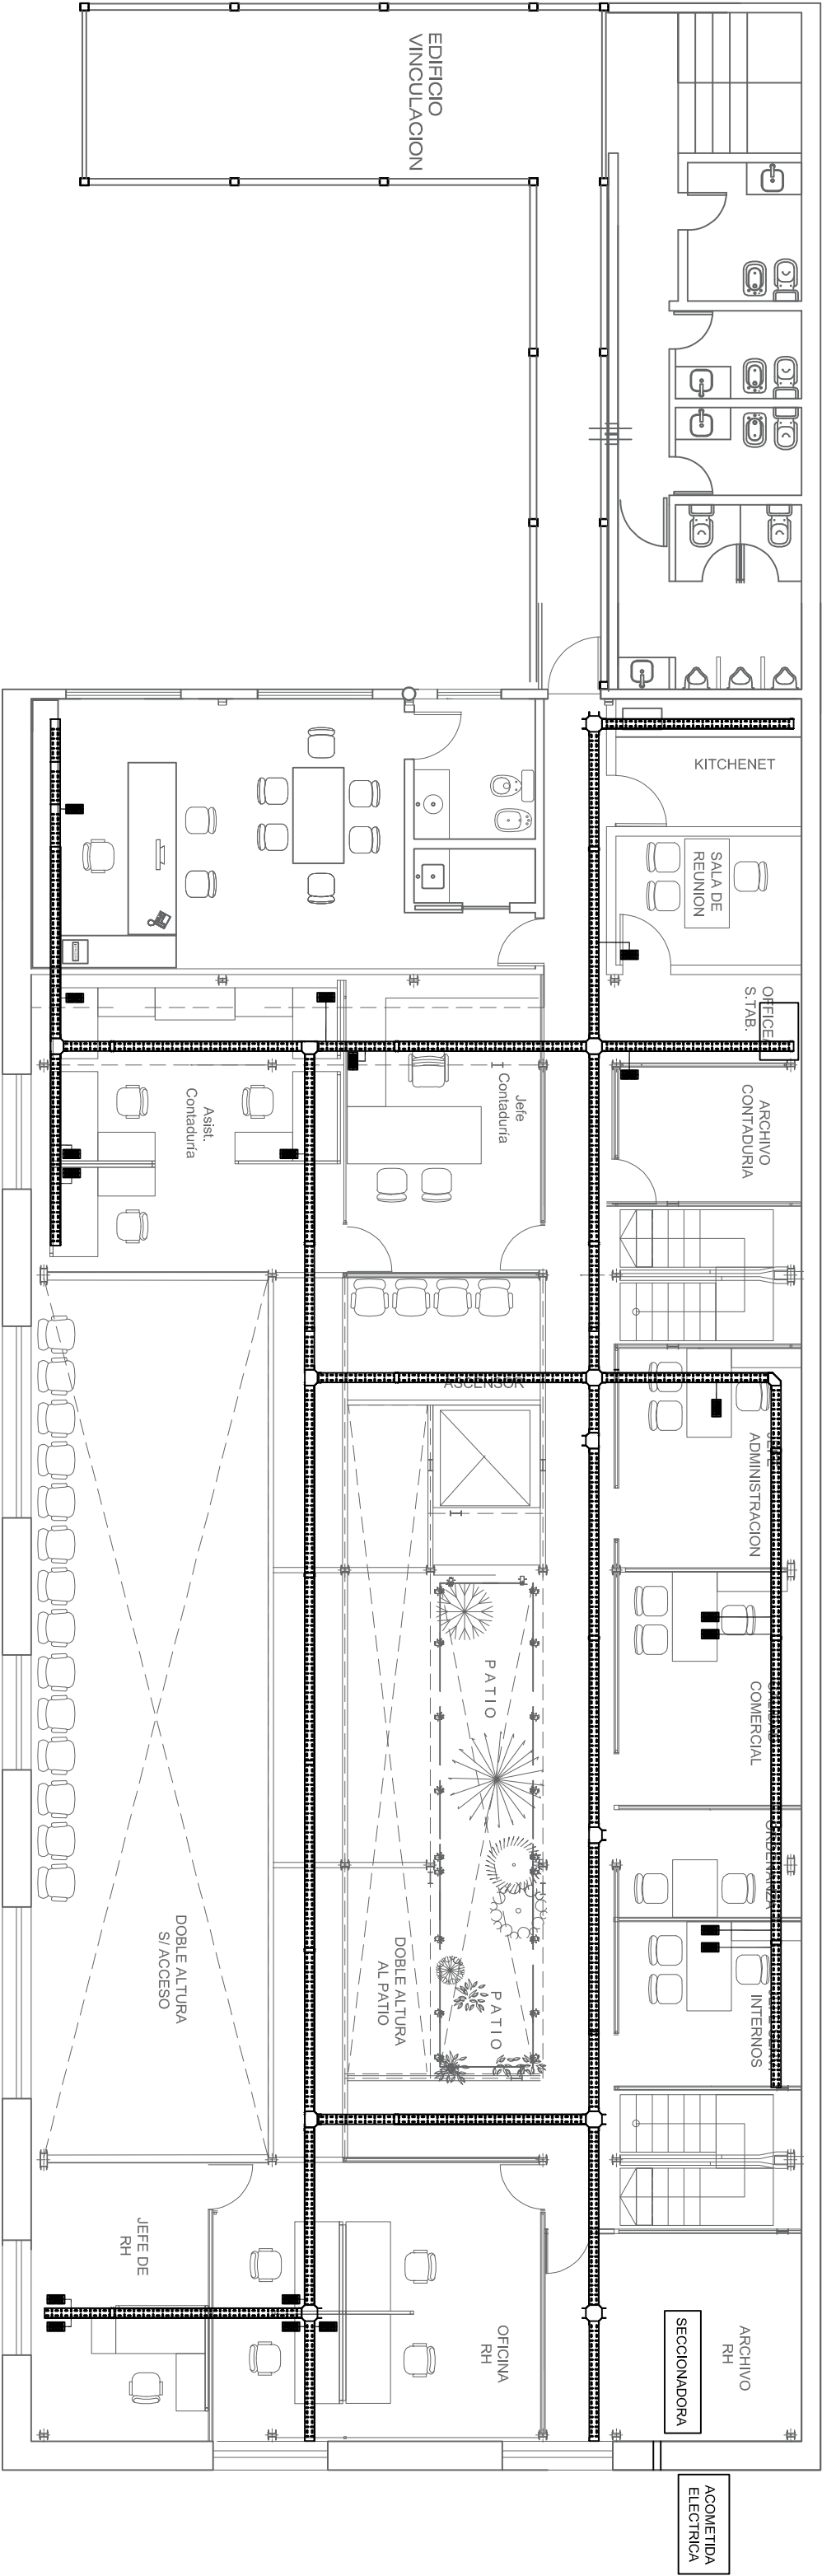

1° PISO